


Key

- Existing 'No Waiting at any Time' restriction (double yellow lines)
- Existing 'No Waiting, Monday - Saturday, 8am - 6pm' restriction (single yellow line)
- Proposed 'No Waiting & No Loading at any Time' restriction (double yellow lines with double kerb blips)
- New parking bays (no restriction)

1

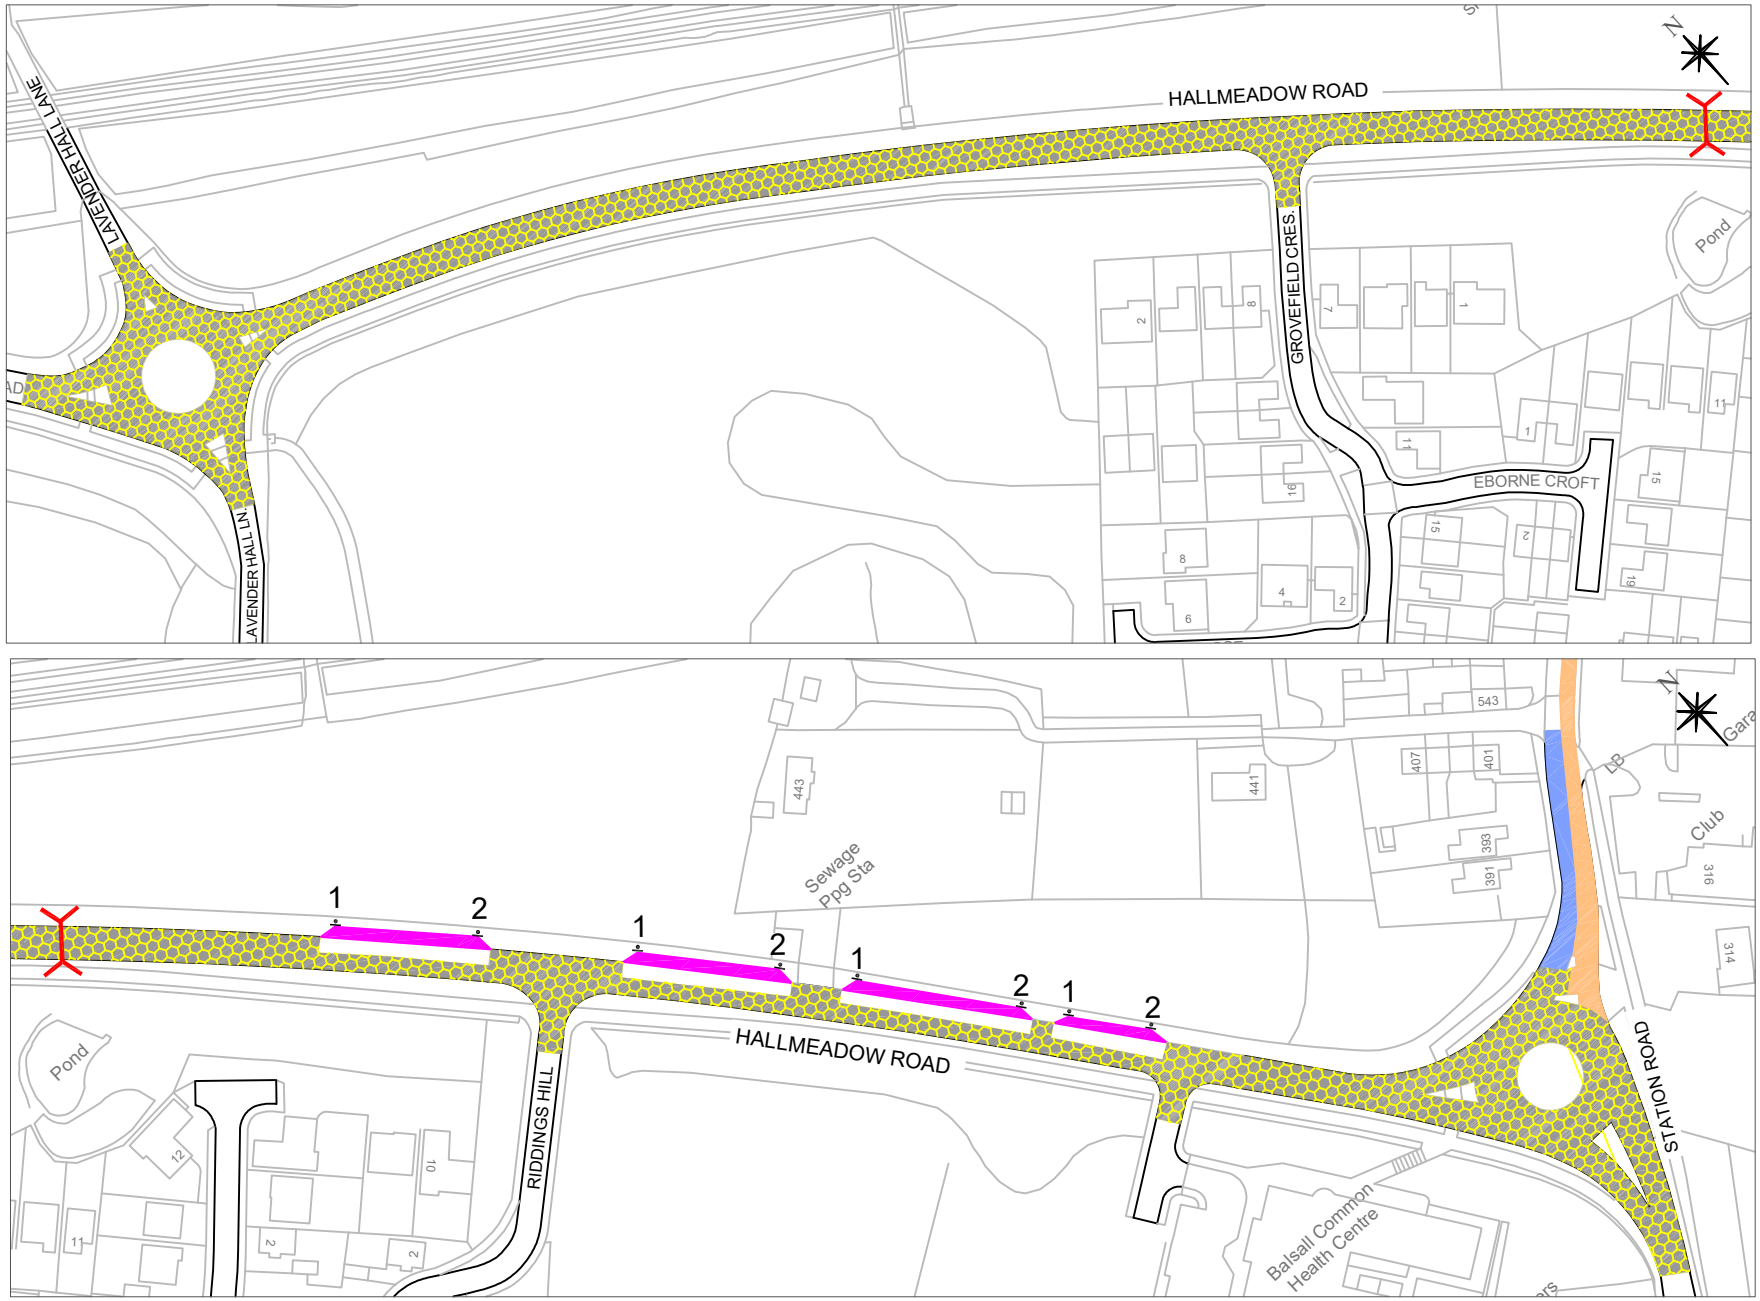

2



Note: Any areas of highway shown on this plan that are not shaded are outside the scope of this particular proposal.

Any existing restrictions not shown or referred to on this plan will continue to remain in force.

Solihull MBC Licence Nº 100023139
Contains Ordnance Survey data © Crown Copyright and database right 2022

Notes.

Hallmeadow Road
TTRO

	Drawn By: JW	Checked By: DK	DO NOT SCALE
Plan No. TR74	Scale NTS	Date: 06.06.22	OS Ref :

Solihull Metropolitan Borough Council
ECONOMY & INFRASTRUCTURE DIRECTORATE
HIGHWAY SERVICES
COUNCIL HOUSE
SOLIHULL
WEST MIDLANDS B91 3QB
TEL: 0121 704 6000